PROJECT #H29-Z663/50003761

USC-A NATATORIUM LOCKER ROOMS & DECK REPAIRS

UNIVERSITY OF SOUTH CAROLINA - AIKEN

471 UNIVERSITY PKWAY, AIKEN, SC 29801

TRUE NORTH

CAMPUS MAP

PROJECT LOCATION

A. PROJECT SCOPE SUMMARY:

1. THE PURPOSE OF THIS PROJECT IS TO REPAIR AND RECOAT EXISTING CONCRETE FLOOR.
2. NEITHER EXISTING BUILDING OCCUPANCY NOR EXISTING COMPONENTS OF MEANS OF EGRESS ARE AFFECTED BY THE WORK.

INDEX OF DRAWINGS

INDEX

G0.1 INDEX

ARCHITECTURAL

A1.1 DEMOLITION AND NEW WORK - FIRST FLOOR PLAN

GENERAL LEGEND

1 / A1.1 **DRAWING TITLE** — SCALE:

EXTERIOR ELEVATION SYMBOL — DETAIL NUMBER / CROSS REFERENCE SHT #

INTERIOR ELEVATION SYMBOL — DETAIL NUMBER / CROSS REFERENCE SHT #

SECTION SYMBOL — DETAIL NUMBER / CROSS REFERENCE SHT #

DETAIL SYMBOL — DETAIL NUMBER / CROSS REFERENCE SHT #

T.O. SLAB 0'-0" — ELEVATION MARK / ELEVATION HEIGHT

STORAGE 21044 — ROOM NAME / ROOM NUMBER

109 — DOOR NUMBER

ABBREVIATIONS

A	AMPERAGE	FIN.	FINISH	P.T.	PRESSURE TREATED
ACM	ASBESTOS CONTAINING MATERIAL	FLR.	FLOOR	PVC.	POLYVINYL CHLORIDE
A/C	AIR CONDITIONER	FT.	FOOT	Q.T.	QUARRY TILE
A.F.F.	ABOVE FINISH FLOOR	F.V.	FIELD VERIFY	R.	RADIUS
ALT.	ALTERNATE	G.	GROUND	R.C.P.	REINFORCED CONCRETE PIPE
AL.	ALUMINUM	GA.	GAUGE	R.D.	ROOF DRAIN
@	AT	G.C.	GENERAL CONTRACTOR	RDL.	ROOF DRAIN LINE
ATC	ACOUSTICAL TILE CEILING	GPDW	GYPSUM DRYWALL	REF.	REFERENCE
AWG.	AVERAGE WIRE GAUGE	GPM	GALLONS PER MINUTE	REINF.	REINFORCING
BD.	BOARD	H/C	HANDICAP	RPM.	REVOLUTIONS PER MINUTE
BOT, B/	BOTTOM	H.M.	HOLLOW METAL	SAT.	SUSPENDED ACOUSTICAL TILE
BRG.	BEARING	H.P.	HORSE POWER	S.C.	SOLID CORE
BTUH	BRITISH THERMAL UNIT/ HOUR	HVAC	HEAT'G, VENT'G & AIR COND.	S.H.	SPRINKLER HEAD
B.W.	BOTH WAYS	I.D.	INSIDE DIAMETER	SHT.	SHEET
CARP.	CARPET	INSUL.	INSULATION	SIM.	SIMILAR
CFM	CUBIC FEET PER MINUTE	INT.	INTERIOR	S.P.	STATIC PRESSURE
CJ.	CONSTRUCTION JOINT	IN.W.C.	INCHES OF WATER COLUMN	S.S.	STAINLESS STEEL
℄	CENTER LINE	JT.	JOINT	STD.	STANDARD
CL.	CLEARANCE	LGMF	LIGHT GAUGE METAL FRAMING	STL.	STEEL
CONT.	CONTINUOUS	MDF	MEDIUM DENSITY FIBER BOARD	STR.	STRUCTURAL
C.T.	CERAMIC TILE	M.O.	MASONRY OPENING	TEMP.	TEMPERED
DIA.	DIAMETER	M/R	MOISTURE RESISTANT	T/	TOP
DN	DOWN	MTL	METAL	T/F	TOP OF FOOTING
DTL.	DETAIL	N/A	NOT APPLICABLE	THOLD.	THRESHOLD
E.C.	ELECTRICAL CONDUIT	NEC	NATIONAL ELECTRICAL CODE	T/J	TOP OF JOIST
EF.	EXHAUST FAN	N.I.C.	NOT IN CONTRACT	TRANSL.	TRANSLUCENT
EPT.	ENAMEL PAINT	O.A.	OUTSIDE AIR	TYP.	TYPICAL
E.W.	EACH WAY	O.C.	ON CENTER	U.N.O.	UNLESS NOTED OTHERWISE
E.S.	EACH SIDE	O.D.	OUTSIDE DIAMETER	VCT	VINYL COMPOSITION TILE
EWC	ELECTRICAL WATER COOLER	O.H.	OVERHEAD	W/	WITH
EXP.	EXPANSION	P	POLE	W/O	WITHOUT
EXT.	EXTERIOR	PB	PARTICLE BOARD	WD.	WOOD
FD	FLOOR DRAIN	PCPL	PORTLAND CEMENT PLASTER	WM	WATER METER
F.E.	FIRE EXTINGUISHER	PL.	PLATE	W/P	WATERPROOF
F.E.C.	FIRE EXTINGUISHER CABINET	PLAM	PLASTIC LAMINATE	WV	WATER VALVE
F.F.L.	FINISH FLOOR LEVEL	PLYWD.	PLYWOOD	W.W.F.	WELDED WIRE FABRIC

ARCHITECT: **ROBERT L. MAULDIN NCARB, AIA**

2KM ARCHITECTS, INC.
529 GREENE ST.
PH. 706.736.3333
FX. 706.736.7100
EMAIL: mail@2kmarchitects.com

2KM ARCHITECTS, INC.
529 GREENE ST. AUGUSTA, GA. 30901
(706) 736 3333 - FAX (706) 736 7100

This document is property of 2KM Architects, Inc. The unauthorized reproduction, copying, or otherwise use of this document is strictly prohibited and any infringement thereupon may be subject to legal action. Copyright © 2026, 2KM Architects, Inc.

STATE OF SOUTH CAROLINA — REGISTERED ARCHITECTS — 2KM ARCHITECTS INCORPORATED AUGUSTA, GEORGIA — B - 07546

STATE OF SOUTH CAROLINA — REGISTERED ARCHITECT — AUGUSTA GEORGIA — No. 05444

03/24/2026

GENERAL NOTES

1. CONTRACTOR SHALL VISIT THE PROJECT SITE PRIOR TO BIDDING TO REVIEW EXISTING CONDITIONS. BID SHALL REFLECT ALL COSTS AFFECTING THE SCOPE OF WORK AND EXISTING CONDITIONS.
2. DO NOT SCALE DRAWINGS TO LOCATE WALLS, DOORS, CEILING GRID, EQUIPMENT, ETC.

ADD ALTERNATE #1:
STRUCTURAL STEEL TO BE SCRAPED AND PAINTED.

KEY PLAN:

REVISIONS

#	DATE	DESCRIPTION

USC-A NATATORIUM LOCKER ROOMS & DECK REPAIRS

FOR

UNIVERSITY OF SOUTH CAROLINA - AIKEN

471 UNIVERSITY PKWAY, AIKEN, SC 29801

DRAWING TITLE

INDEX

PROJECT NO.	25-16.03
DATE	03/24/2026
DRAWN BY	JA
PAPER	24"x36"
ISSUE	CD

DRAWING NO. **G0.1**

Z:\Active_Projects\2025 Projects\25-16 USC Aiken\25-16.03 USC-A Natatorium Flooring\DRAWINGS\(CD) Construction Documents\W.I.P\25-16.03_WIP.rvt

PRINTED:3/30/2026 7:53:50 AM

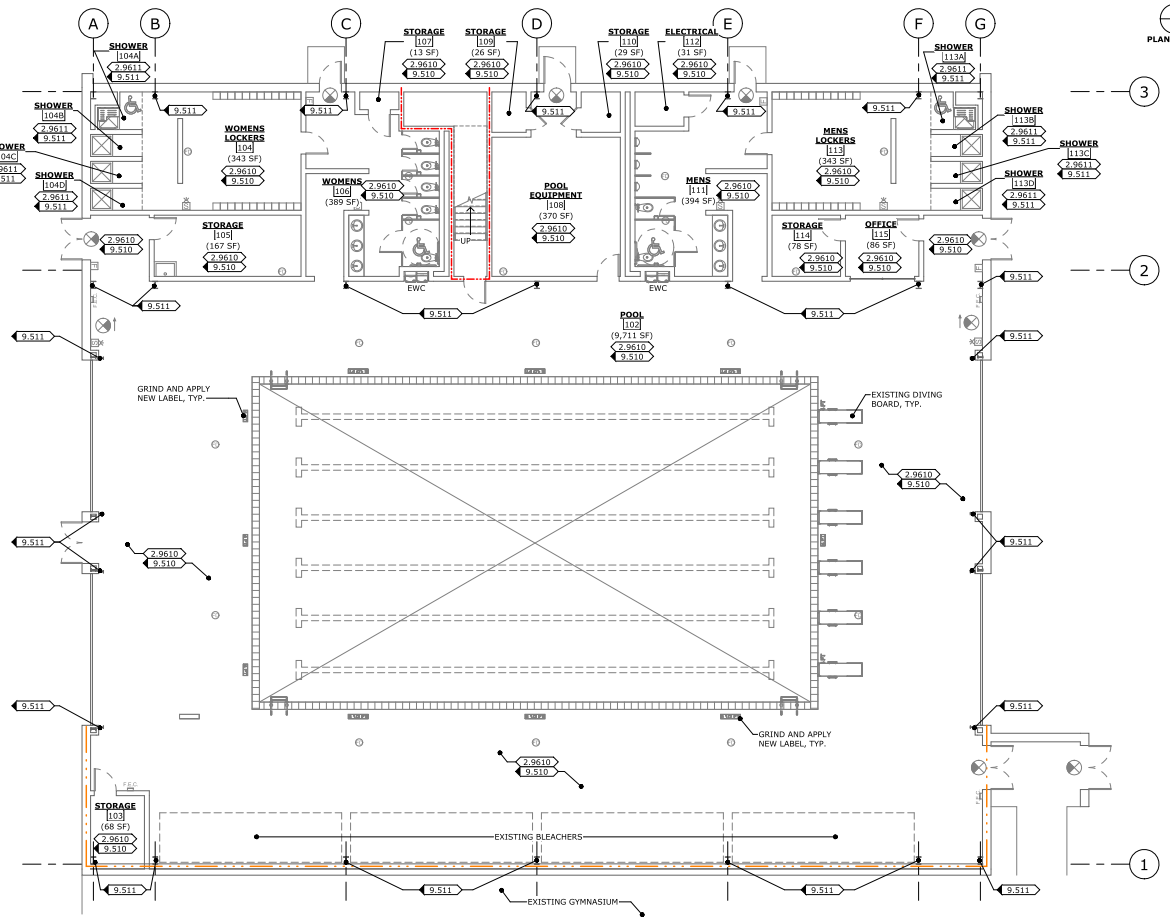

1 **FIRST FLOOR PLAN**
SCALE: 1/8" = 1'-0"

DEMOLITION NOTES (XX.XXXX)

DIVISION 9 - FINISHES DEMO

2.9610 REMOVE AND SCRAPE EXISTING CONCRETE COATING AND DISPOSE.
2.9611 REMOVE AND SCRAPE EXISTING CMU COATING ON SHOWER WALLS AND DISPOSE.

CONSTRUCTION NOTES (XX.XXX)

DIVISION 9 - FINISHES

9.510 INSTALL NEW FLOORING COATING AND PATCHES AS SCHEDULED.
9.511 INSTALL NEW COATING/PAINT ON CMU SHOWER WALLS AS SCHEDULED.

FINISH SCHEDULE

REVISION	ROOM NO.	SPACE	FLOOR	BASE	WALLS	CEILING	CLG. HT.	NOTES
	102	POOL	1	-	-	-	-	
	103	STORAGE	1	-	-	-	-	
	104	WOMENS LOCKERS	1	-	-	-	-	
	104A	SHOWER	1	-	1	-	-	
	104B	SHOWER	1	-	1	-	-	
	104C	SHOWER	1	-	1	-	-	
	104D	SHOWER	1	-	1	-	-	
	105	STORAGE	1	-	-	-	-	
	106	WOMENS	1	-	-	-	-	
	107	STORAGE	1	-	-	-	-	
	108	POOL EQUIPMENT	1	-	-	-	-	
	109	STORAGE	1	-	-	-	-	
	110	STORAGE	1	-	-	-	-	
	111	MENS	1	-	-	-	-	
	112	ELECTRICAL	1	-	-	-	-	
	113	MENS LOCKERS	1	-	-	-	-	
	113A	SHOWER	1	-	1	-	-	
	113B	SHOWER	1	-	1	-	-	
	113C	SHOWER	1	-	1	-	-	
	113D	SHOWER	1	-	1	-	-	
	114	STORAGE	1	-	-	-	-	
	115	OFFICE	1	-	-	-	-	

MATERIAL SCHEDULE

FLOORING		WALLS	
1	EXISTING CONCRETE, RECOAT	-	N/A
		1	EXISTING CMU WALL, RECOAT
BASE		**CEILINGS**	
-	N/A	-	N/A

GENERAL NOTES

1. CONTRACTOR SHALL VISIT THE PROJECT SITE PRIOR TO BIDDING TO REVIEW EXISTING CONDITIONS. BID SHALL REFLECT ALL COSTS AFFECTING THE SCOPE OF WORK AND EXISTING CONDITIONS.
2. DO NOT SCALE DRAWINGS TO LOCATE WALLS, DOORS, CEILING GRID, EQUIPMENT, ETC.
3. SEE SPECIFICATIONS FOR ADDITIONAL NOTES.
4. CONTRACTOR RESPONSIBLE FOR DISPOSAL OF ALL MATERIALS WHICH ARE NOT SPECIFICALLY NOTED TO BE EITHER RE-USED OR TURNED OVER TO OWNER.
5. CONTRACTOR TO FOLLOW ALL OSHA SAFETY STANDARDS FOR REMOVAL AND DISPOSAL OF MATERIALS.

LEGEND:

- EXISTING 2-HR RATED CONSTRUCTION
- EXISTING 4-HR RATED CONSTRUCTION
- EXISTING CONSTRUCTION
- FLOOR DRAIN, EXISTING
- F.E.C. FIRE EXTINGUISHER CABINET (F.E.C.), EXISTING
- FIRE ALARM PULL BOX, EXISTING
- STROBE W/ HORN, EXISTING
- EXIT SIGN, EXISTING

2KM ARCHITECTS, INC.
529 GREENE ST. AUGUSTA, GA. 30901
(706) 736 3333 - FAX (706) 736 7100

This document is property of 2KM Architects, Inc. The unauthorized reproduction, copying, or otherwise use of this document is strictly prohibited and any infringement thereupon may be subject to legal action. Copyright © 2026, 2KM Architects, Inc.

STATE OF SOUTH CAROLINA — 2KM ARCHITECTS INCORPORATED AUGUSTA, GEORGIA — REGISTERED ARCHITECTS — B - 07546

STATE OF SOUTH CAROLINA — AUGUSTA GEORGIA — No. 05444 — REGISTERED ARCHITECT

03/24/2026

ADD ALTERNATE #1:
STRUCTURAL STEEL TO BE SCRAPED AND PAINTED.

KEY PLAN:

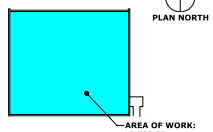

REVISIONS

#	DATE	DESCRIPTION

USC-A NATATORIUM LOCKER ROOMS & DECK REPAIRS

FOR

UNIVERSITY OF SOUTH CAROLINA - AIKEN

471 UNIVERSITY PKWAY, AIKEN, SC 29801

DRAWING TITLE

DEMOLITION AND NEW WORK - FIRST FLOOR PLAN

PROJECT NO.	25-16.03
DATE	03/24/2026
DRAWN BY	JA
PAPER	24"x36"
ISSUE	CD

DRAWING NO. **A1.1**

Z:\Active_Projects\2025 Projects\25-16 USC Aiken\25-16.03 USC-A Natatorium Flooring\DRAWINGS\(CD) Construction Documents\W_I.P\25-16.03_WIP.rvt
PRINTED:3/30/2026 7:53:52 AM