




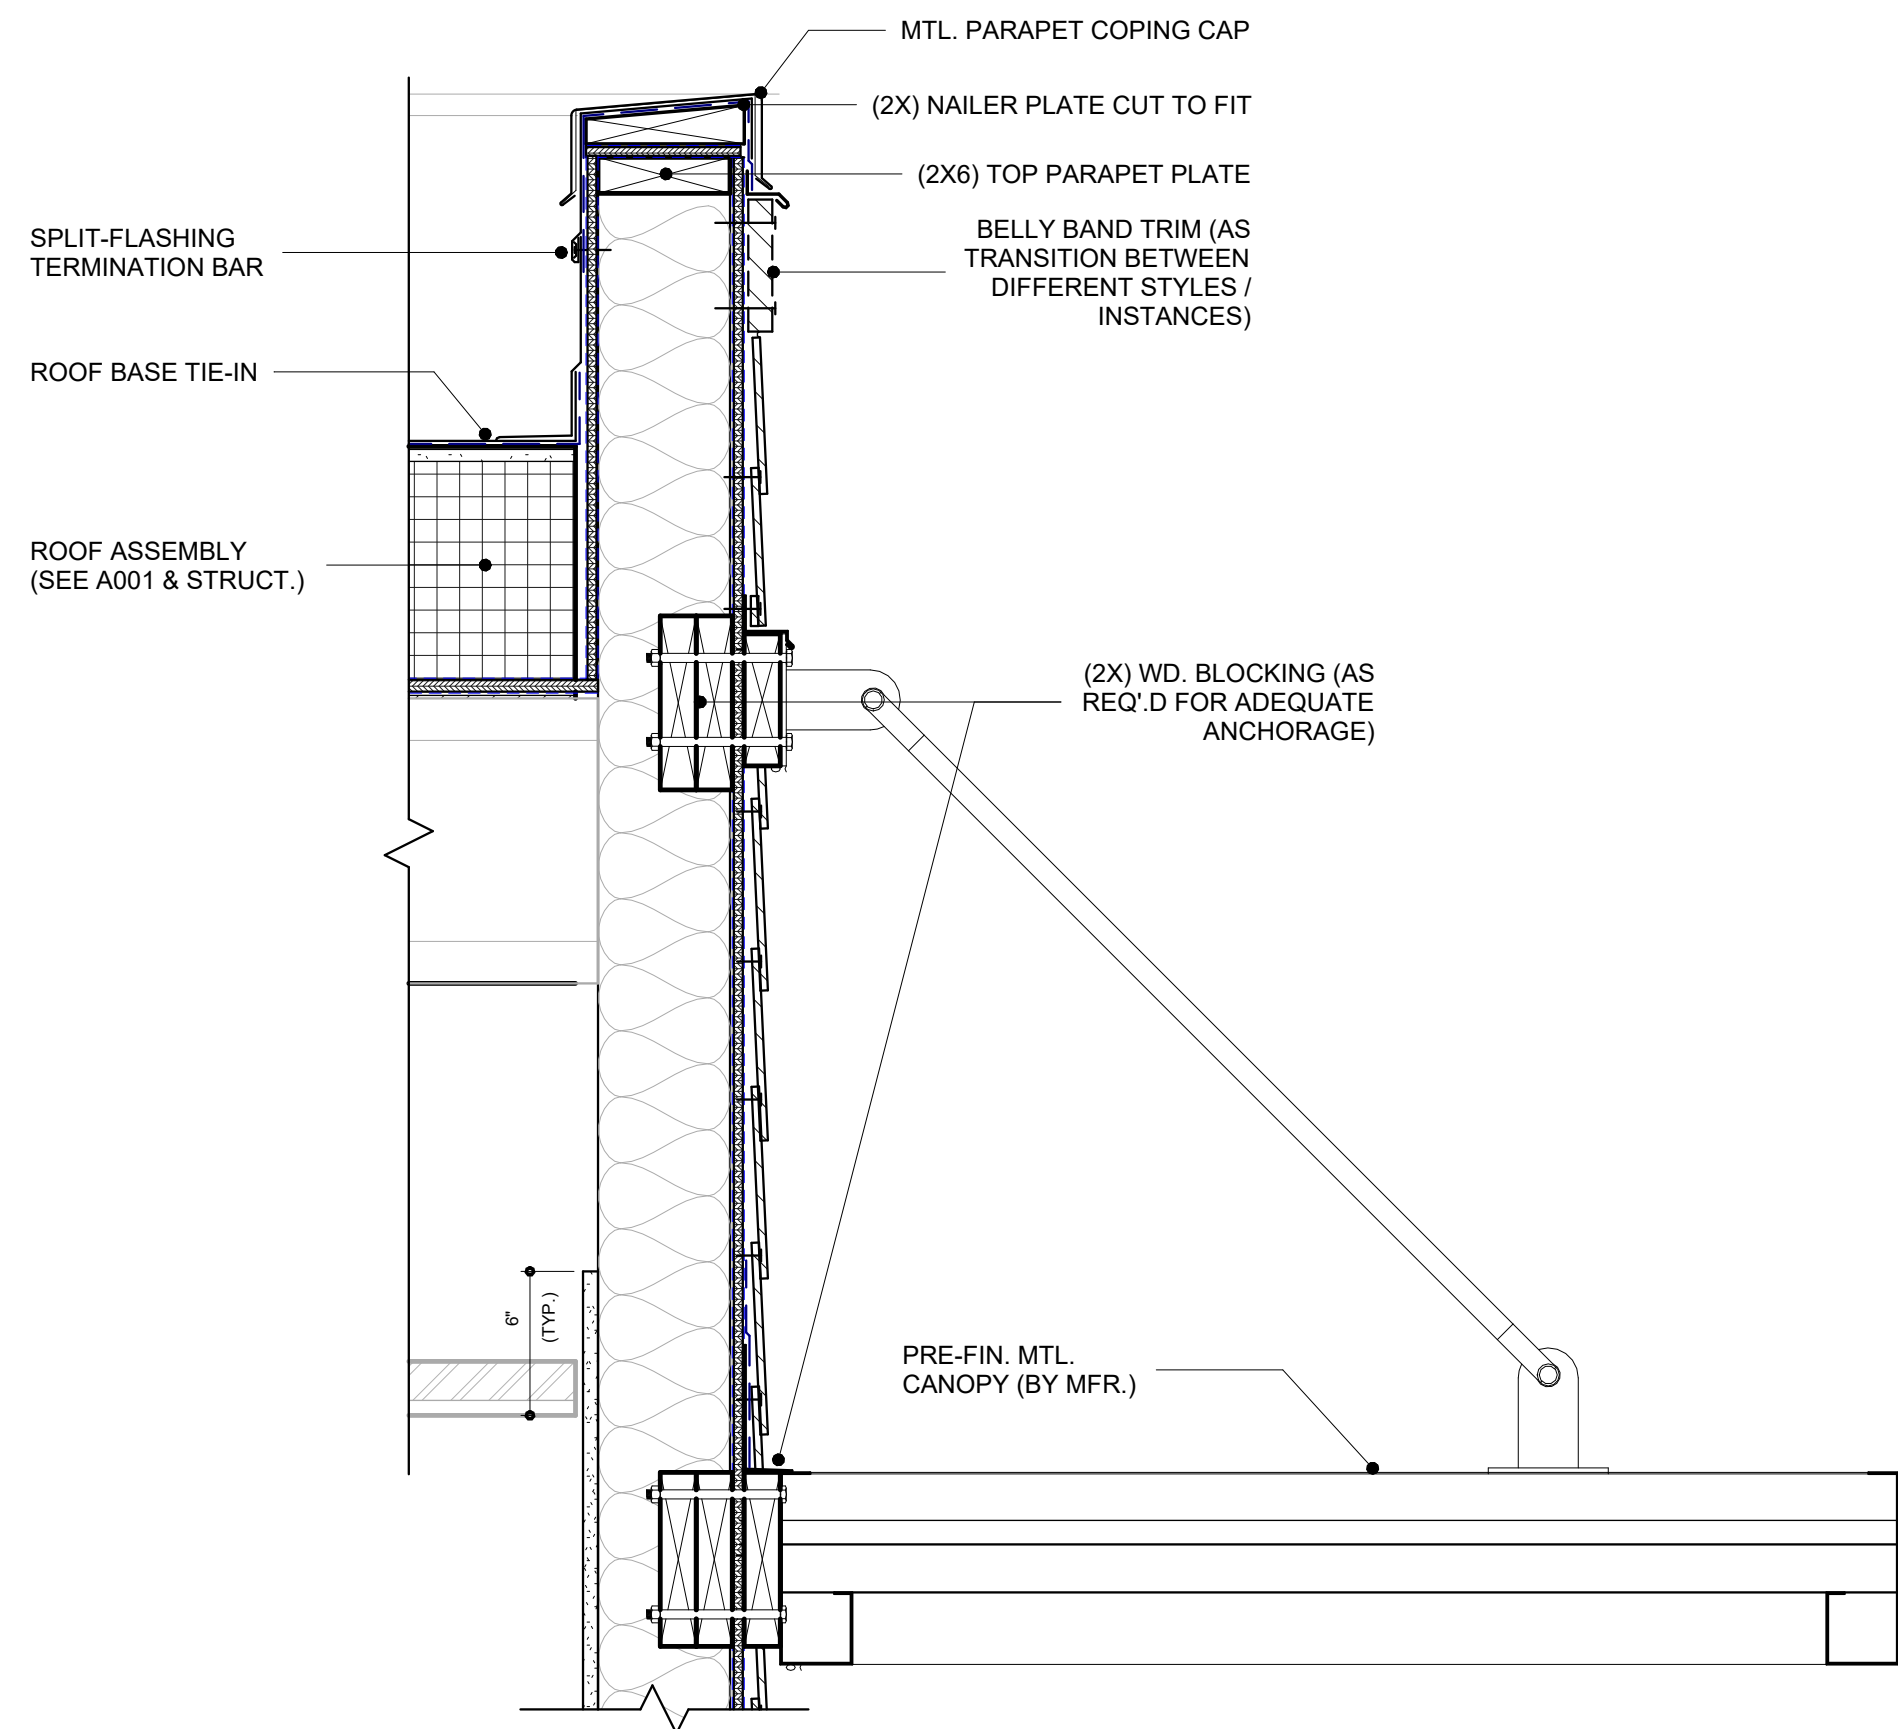


4 MTL. CANOPY DETAIL (TYP.)
SCALE: 1 1/2" = 1'-0"

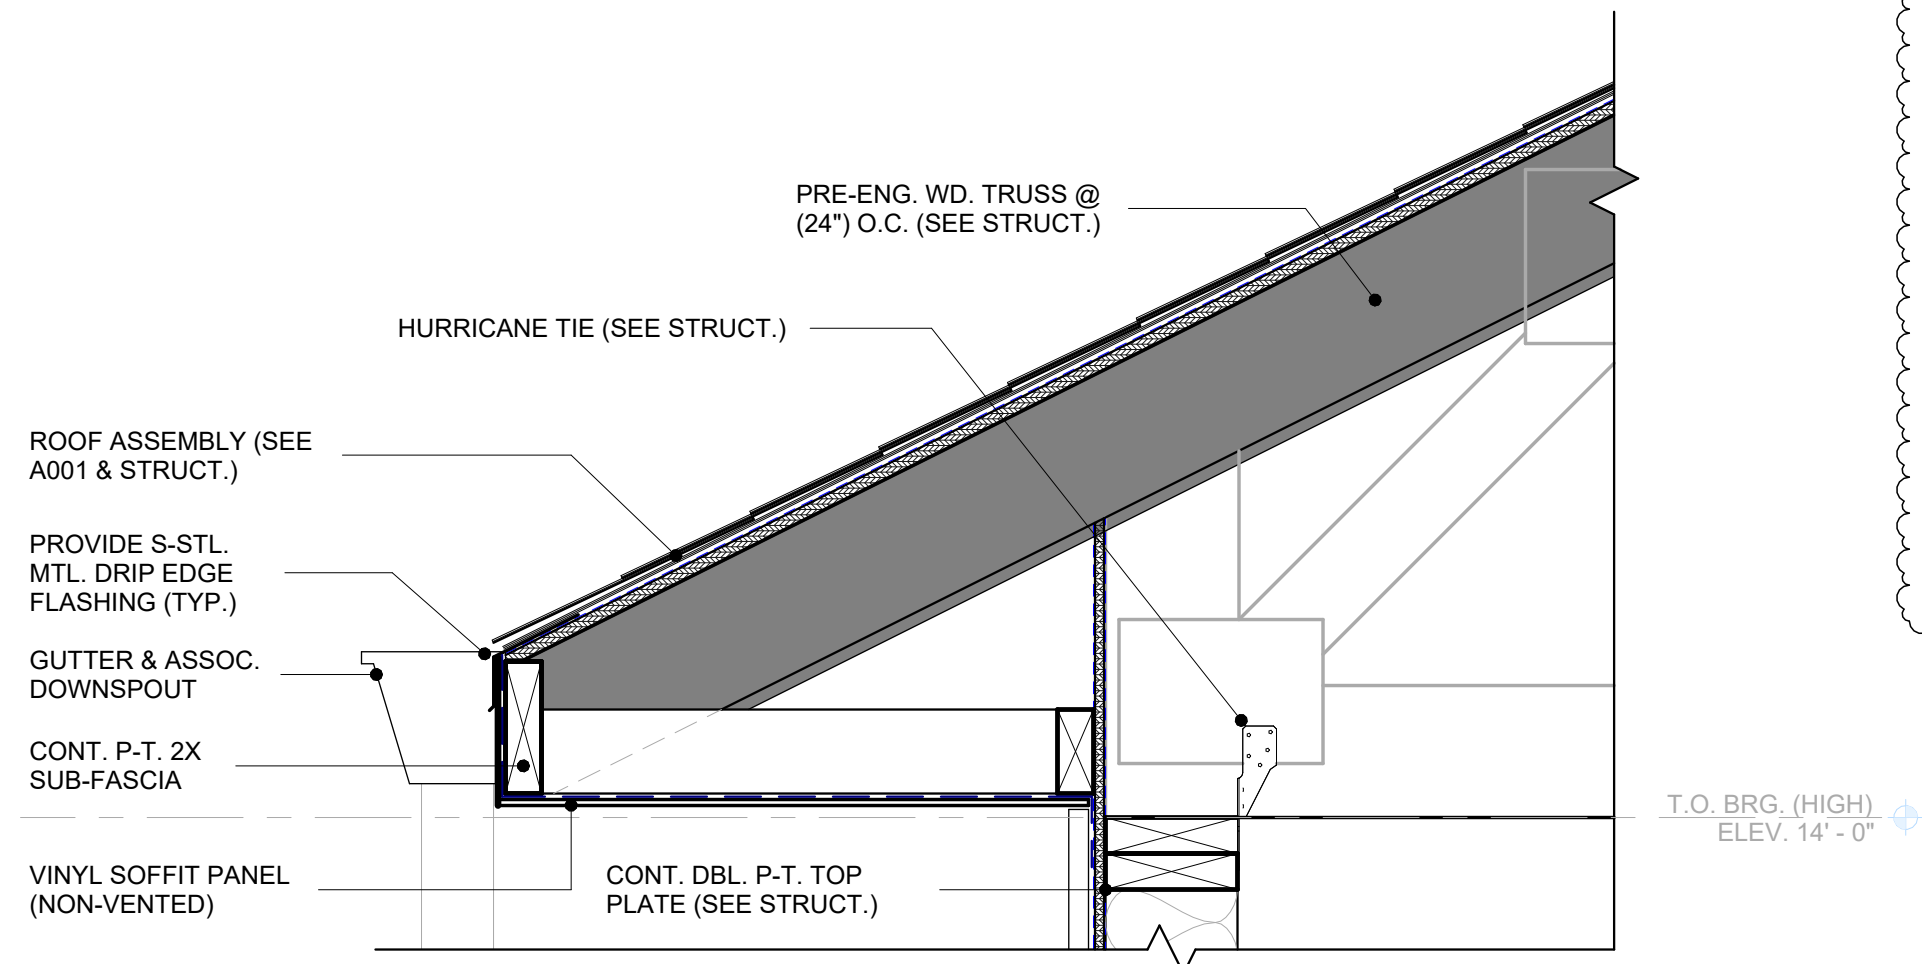


5 EAVE DETAIL (TYP.)
SCALE: 1 1/2" = 1'-0"

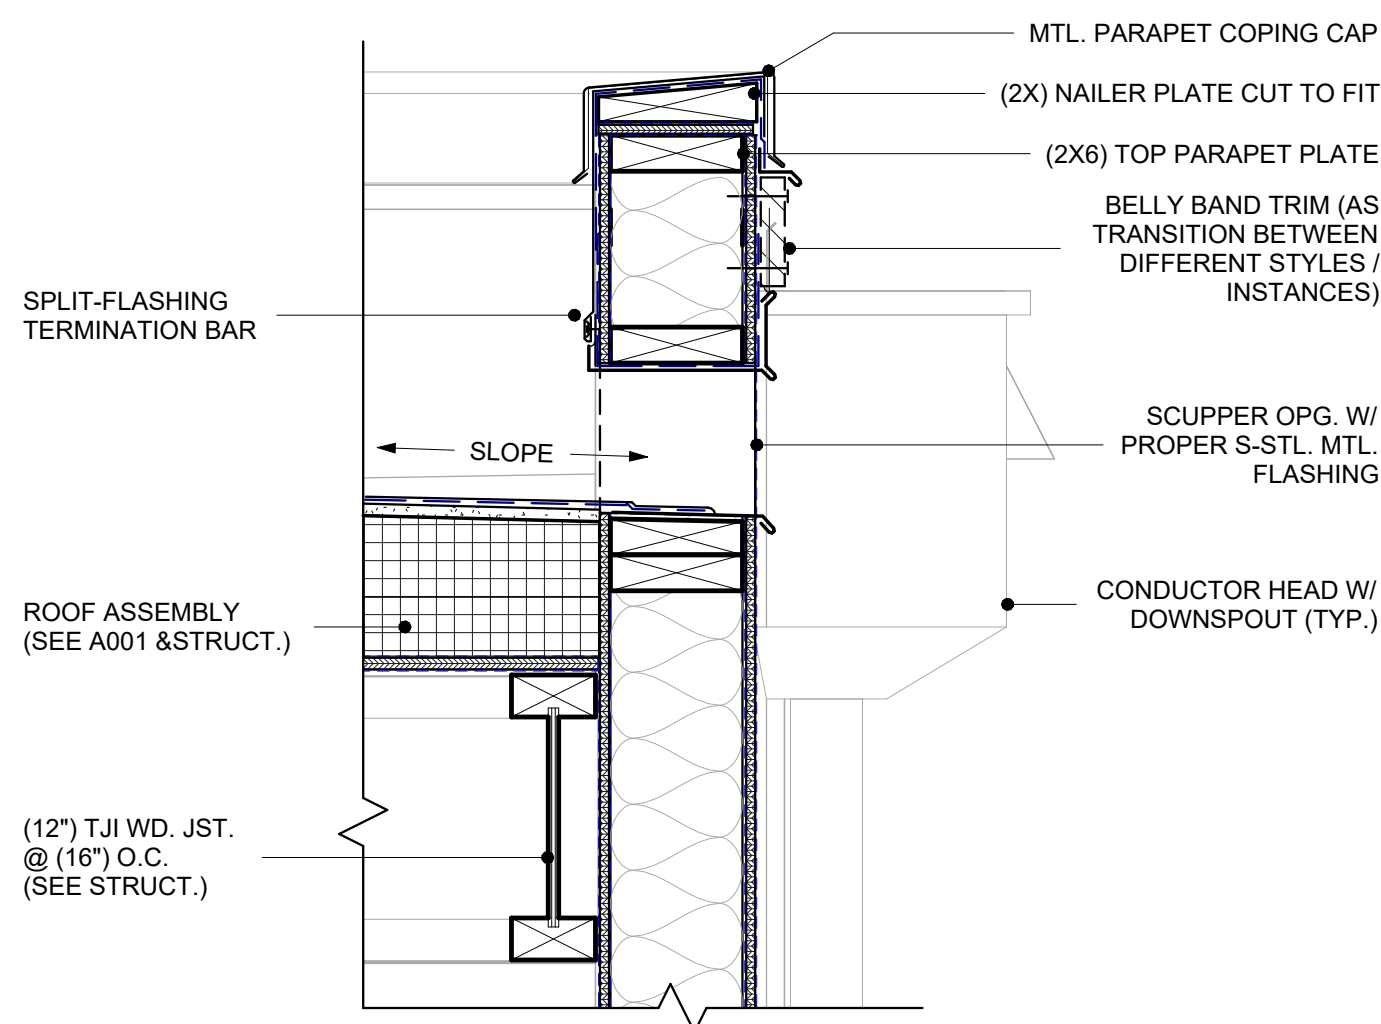

1 SCUPPER @ PARAPET DETAIL
SCALE: 1 1/2" = 1'-0"

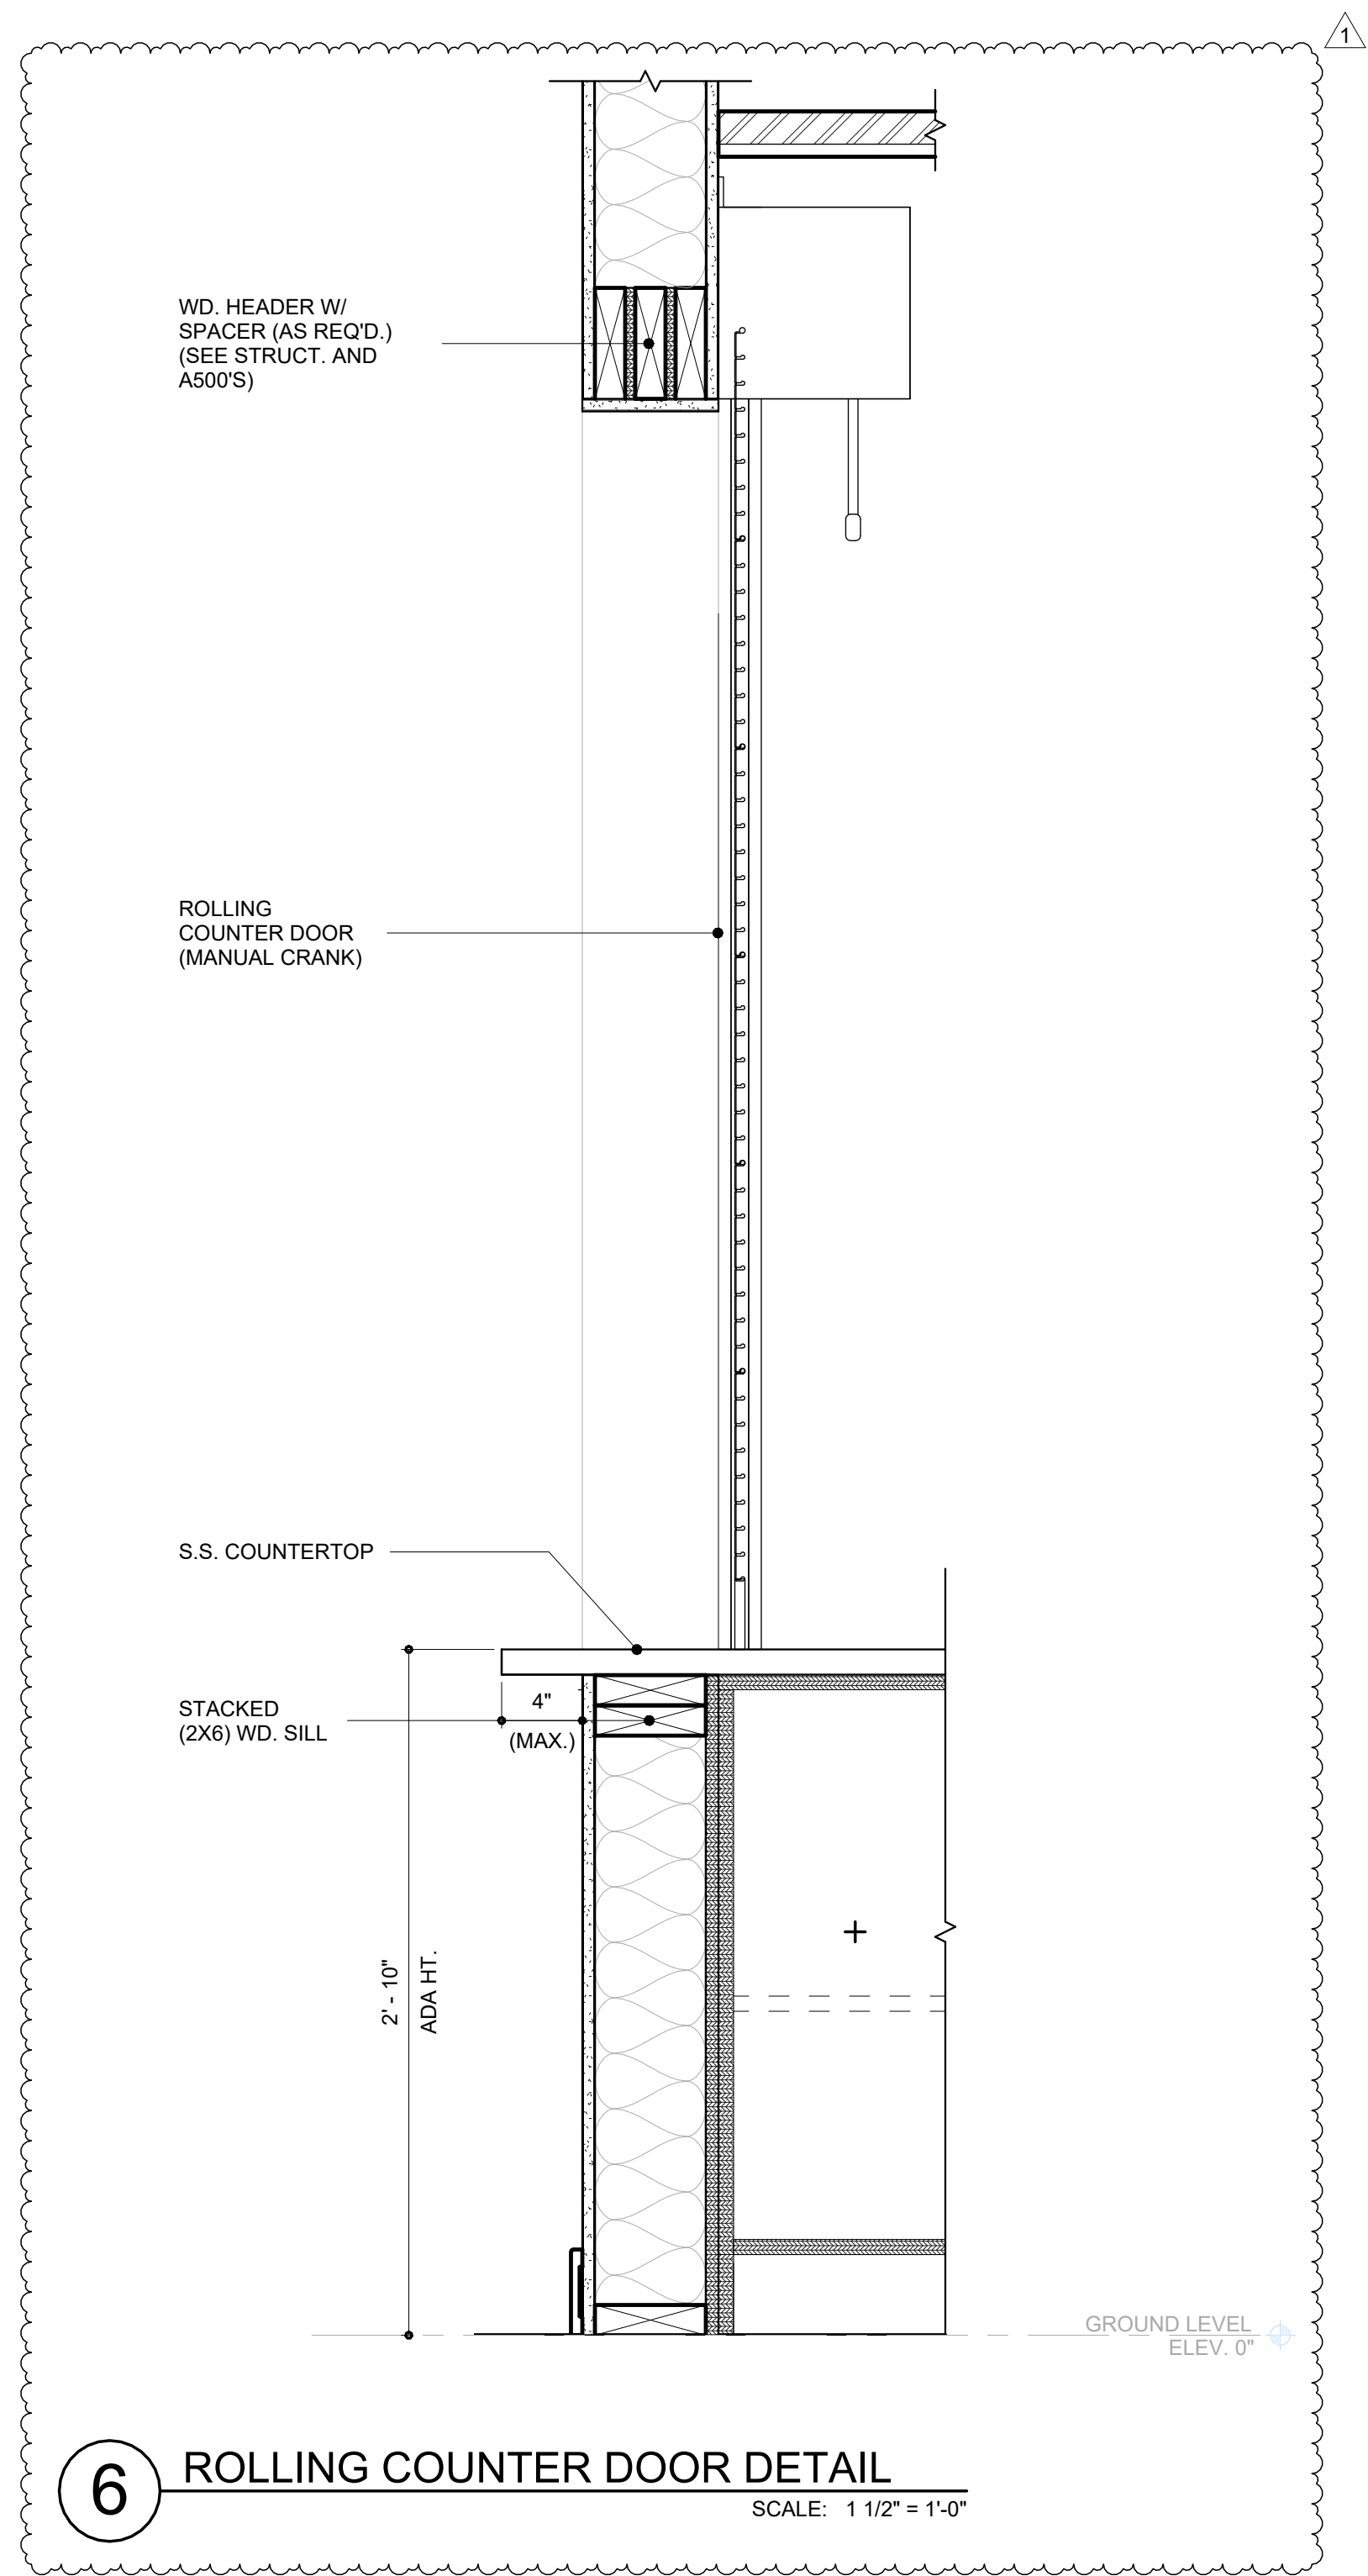

6 ROLLING COUNTER DOOR DETAIL
SCALE: 1 1/2" = 1'-0"

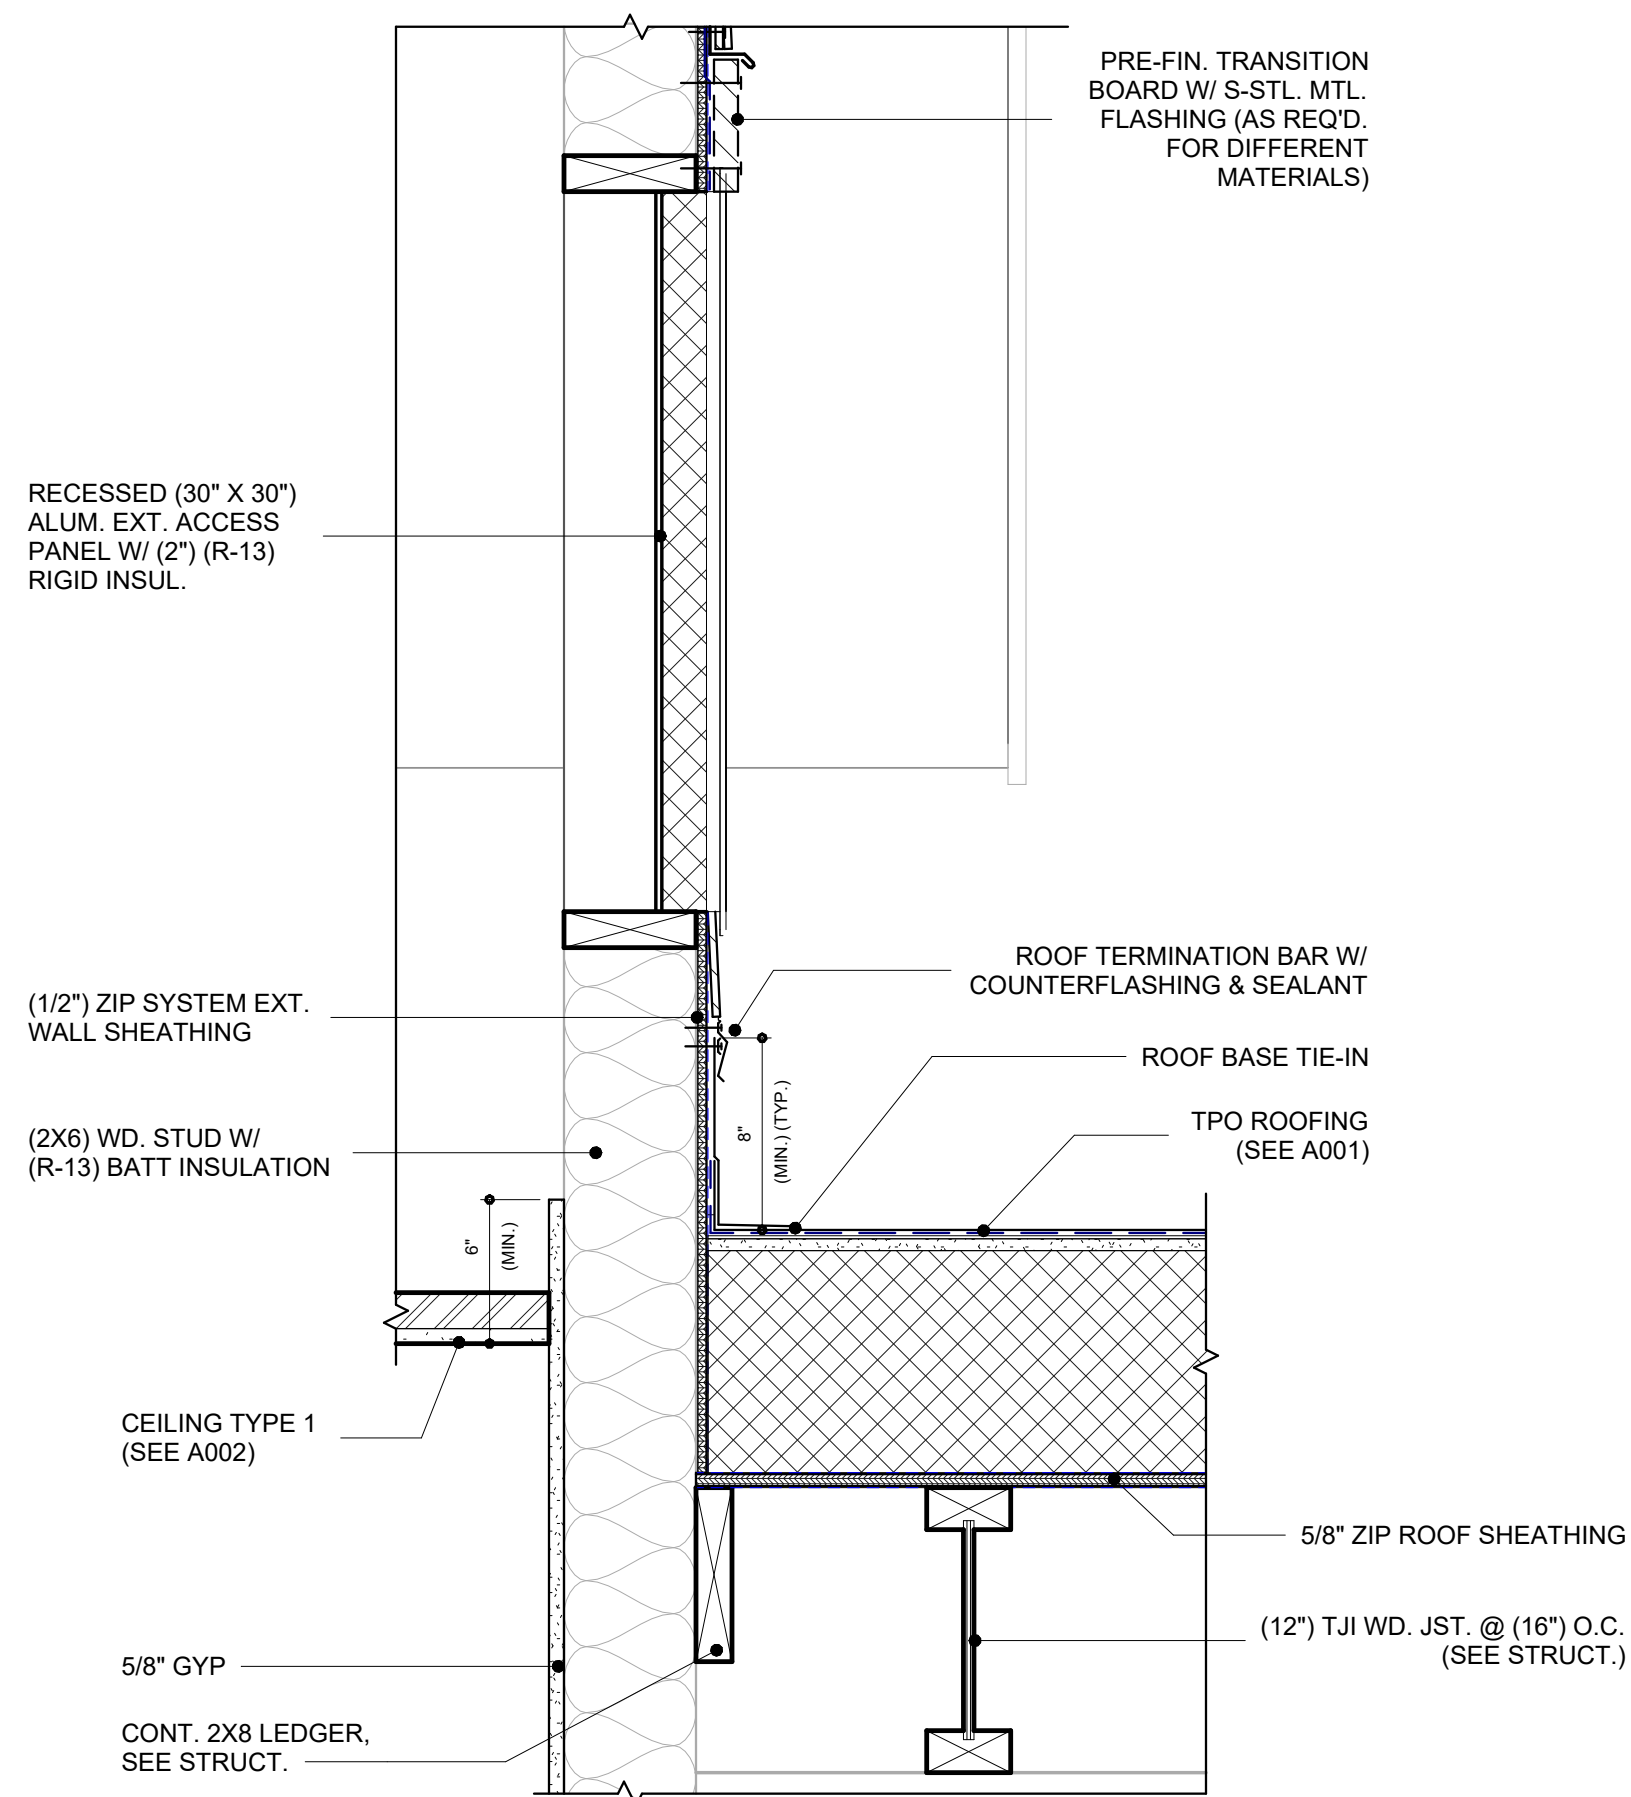

3 TERMINATION / ACCESS DR. DETAIL
SCALE: 1 1/2" = 1'-0"



Mark	Date	Description
1	10.02.2026	ADDENDUM 01